



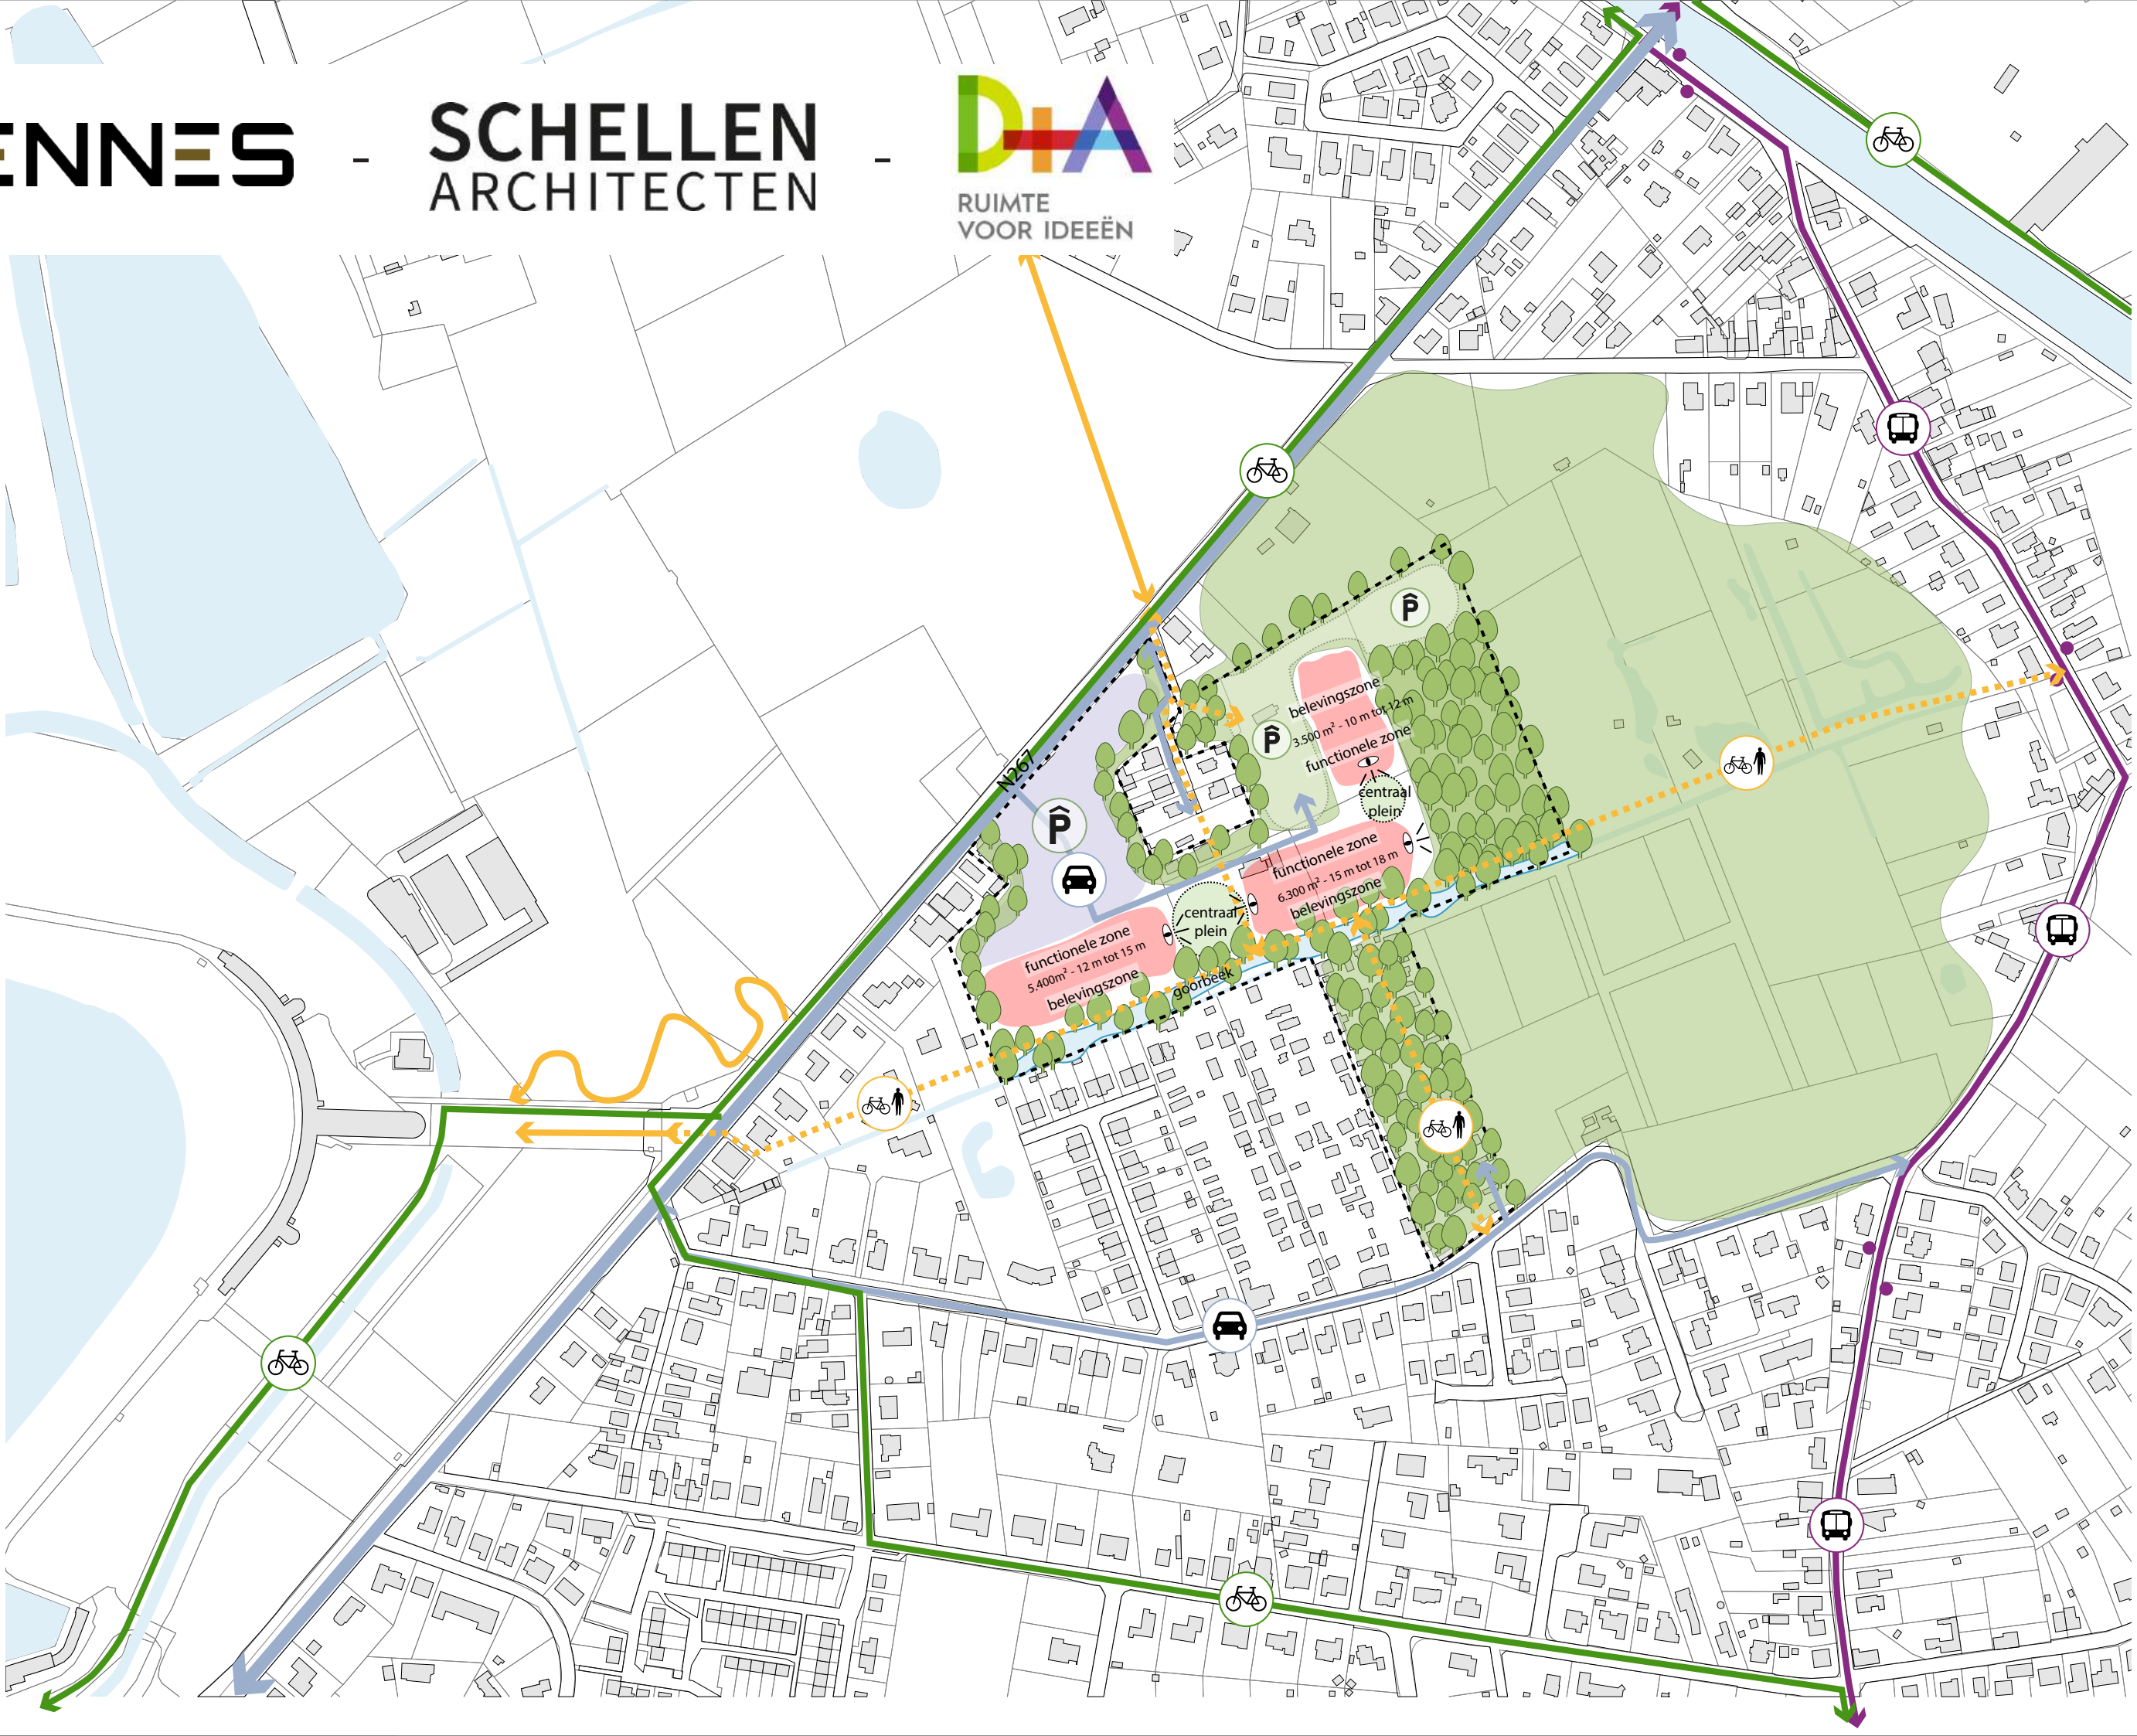

Opmeting bestaande toestand

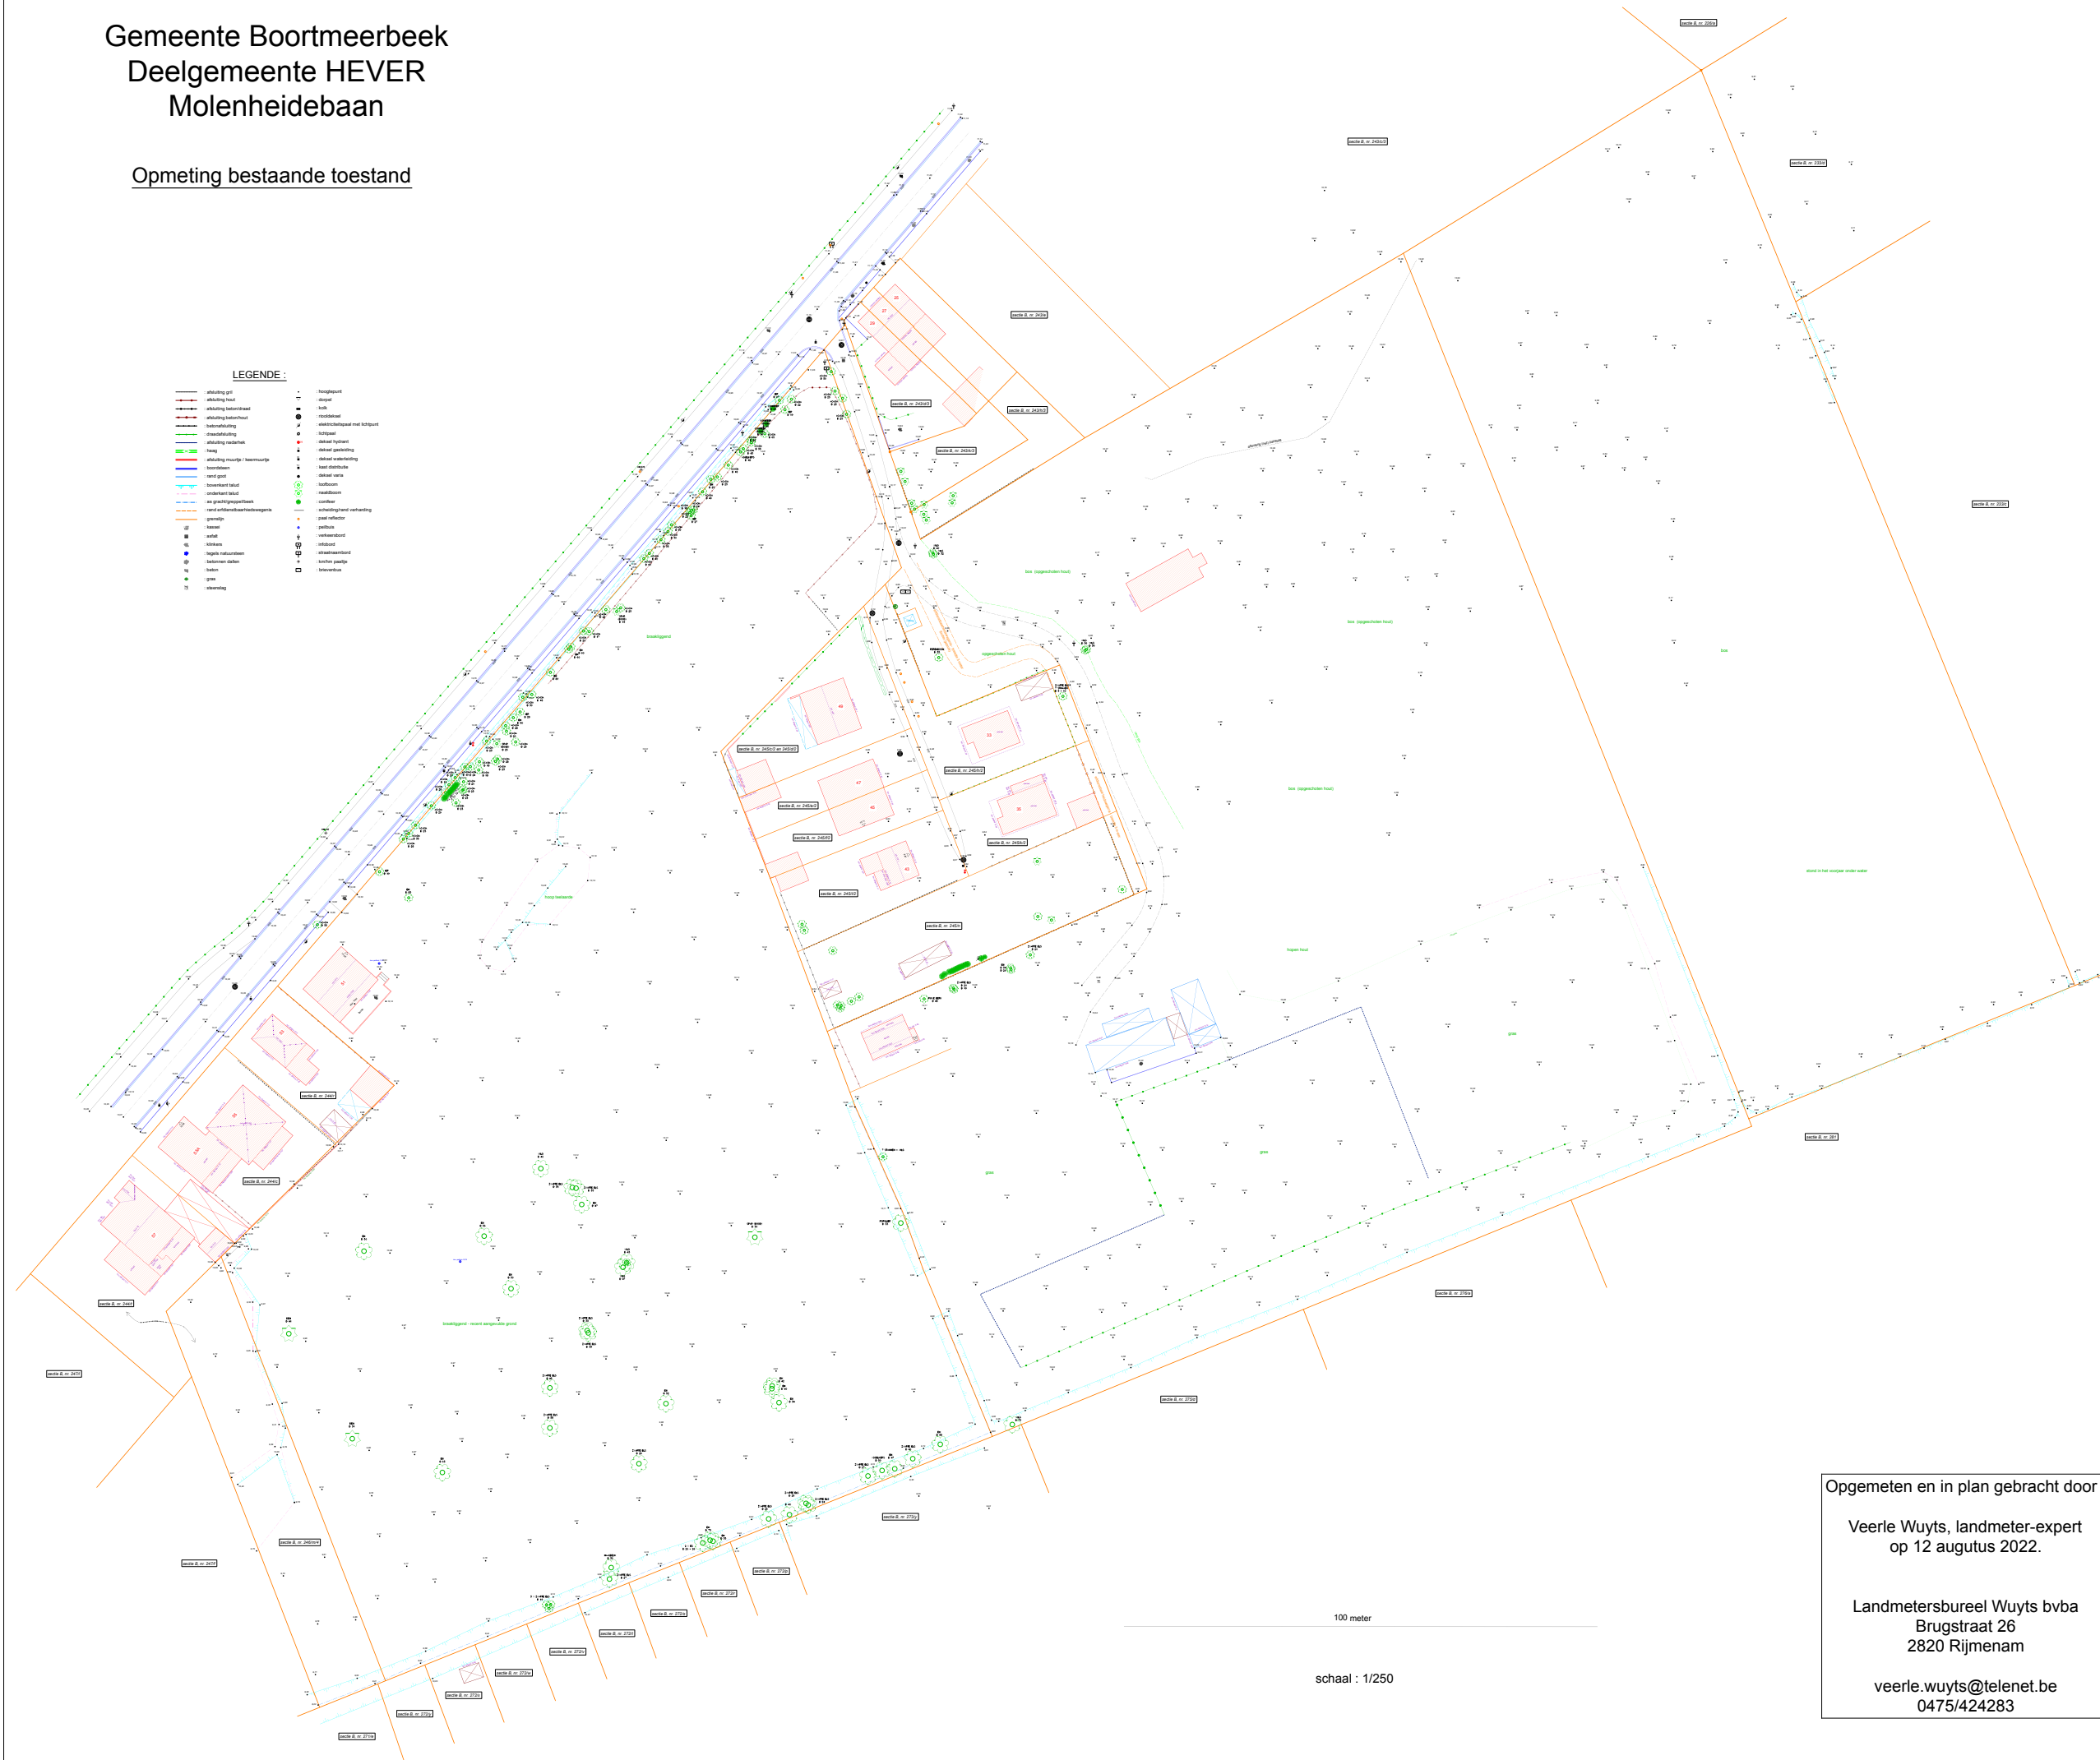


veerle.wuyts@telenet.be
0475/424283









SPEEL MIJNTJE

Bowling
Paleis
Fondue Bowling Party Karaoke



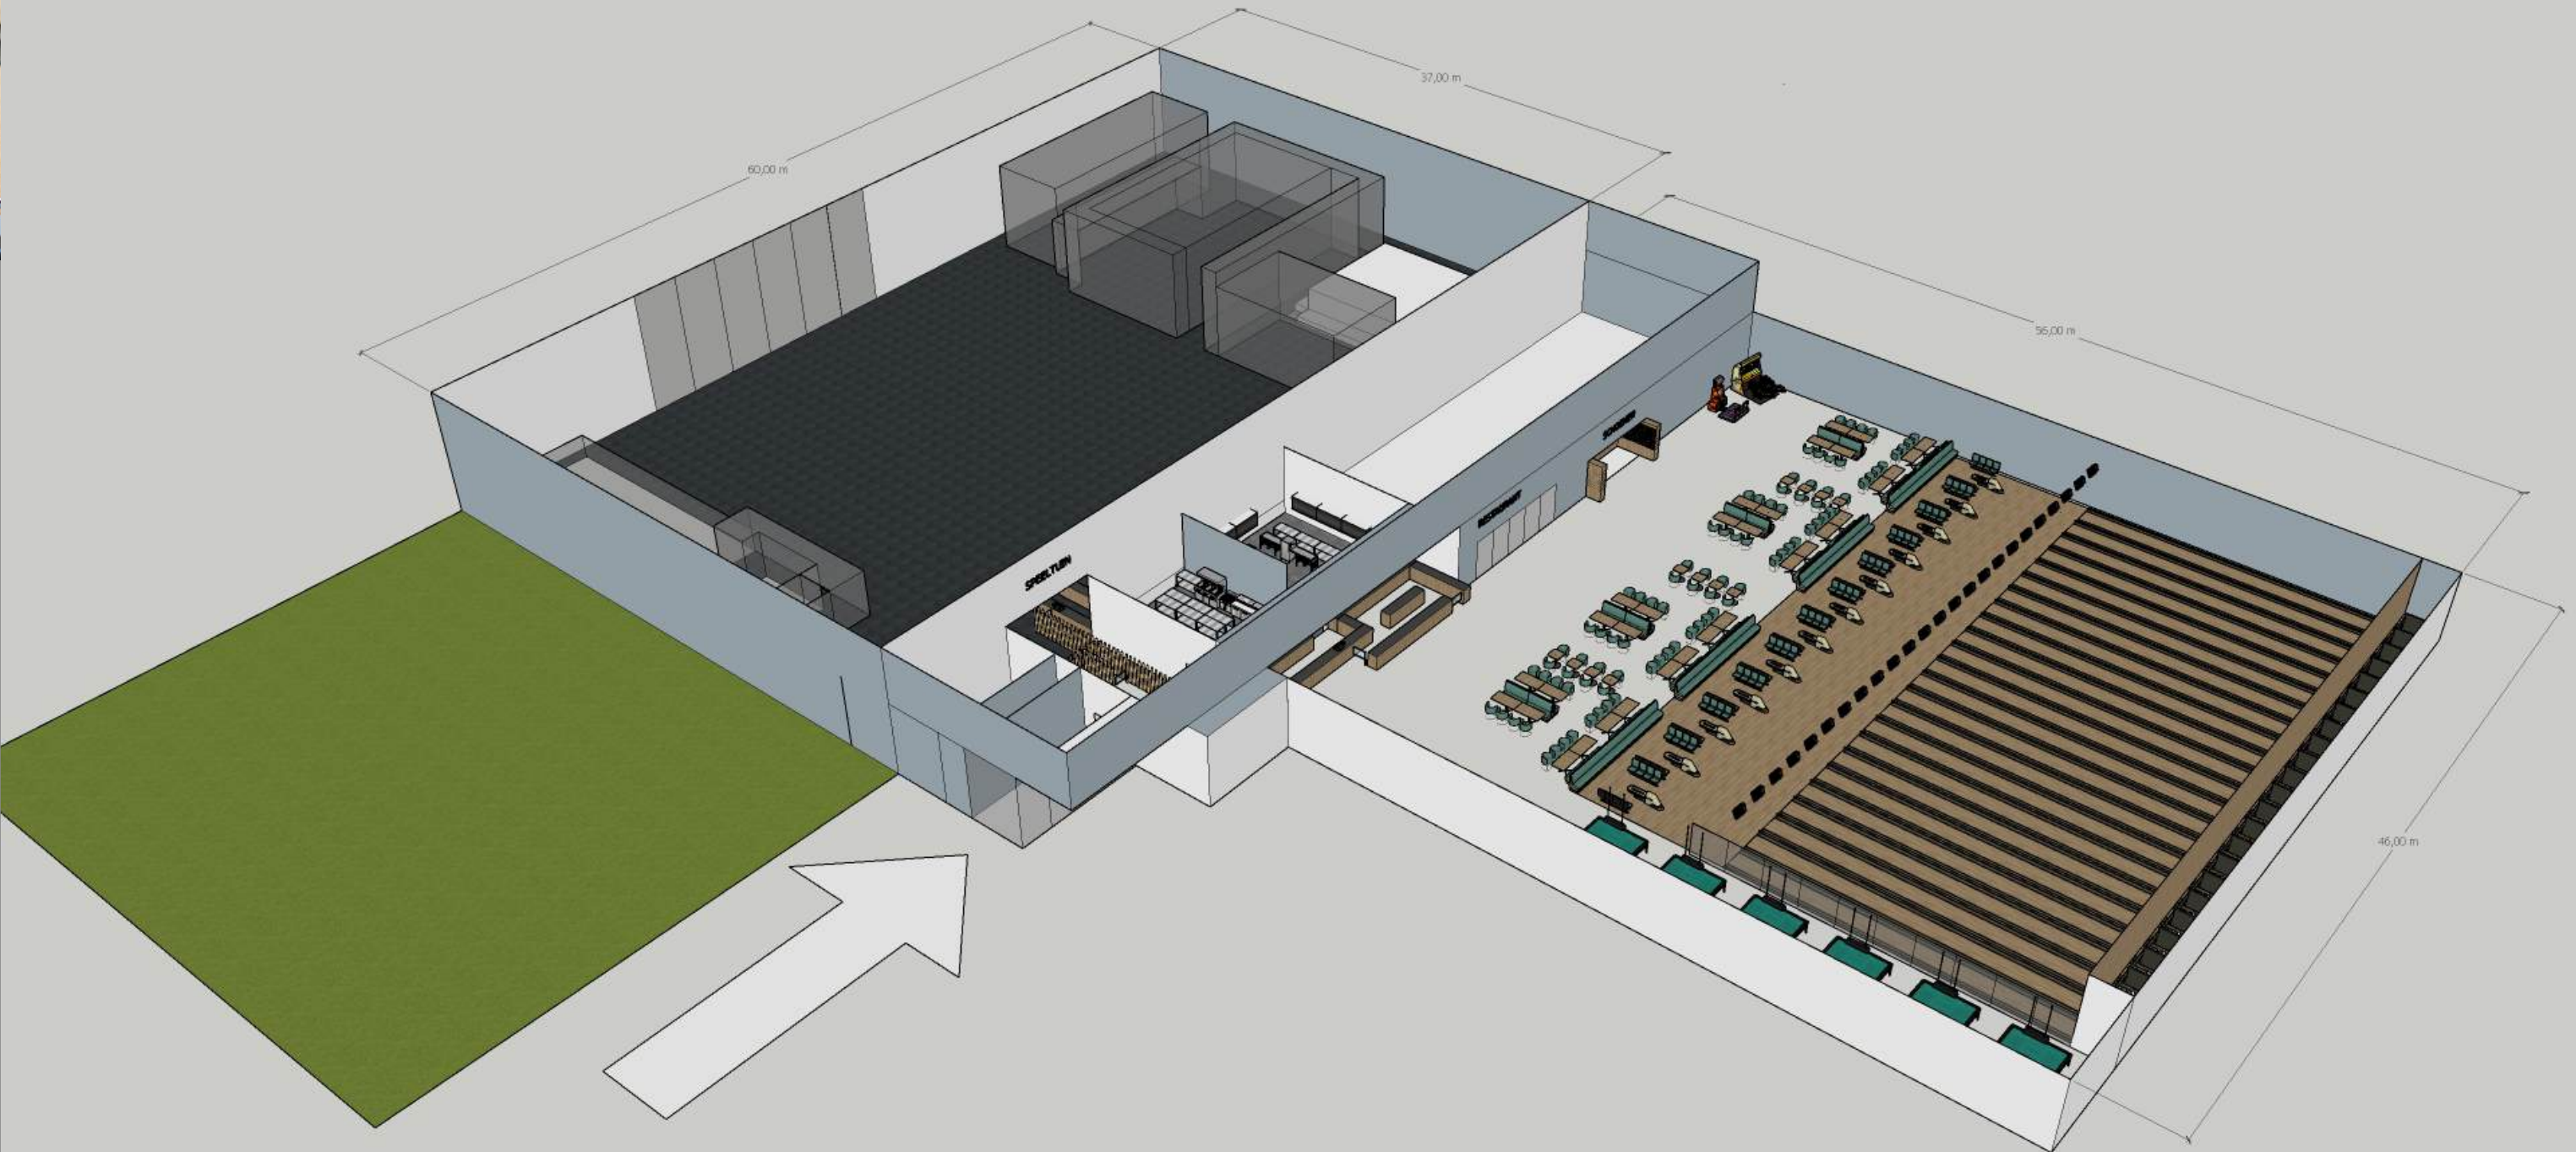


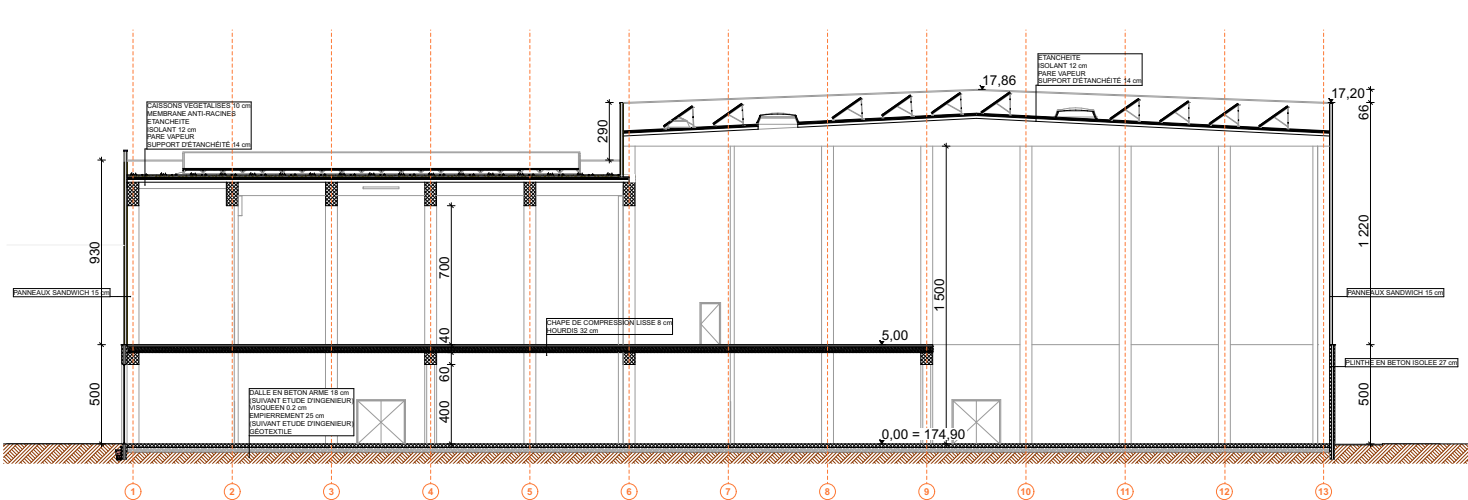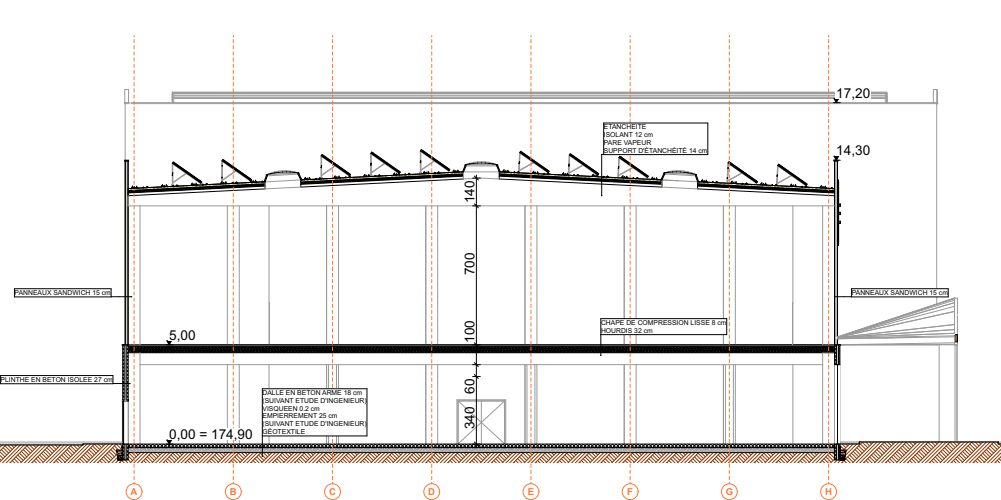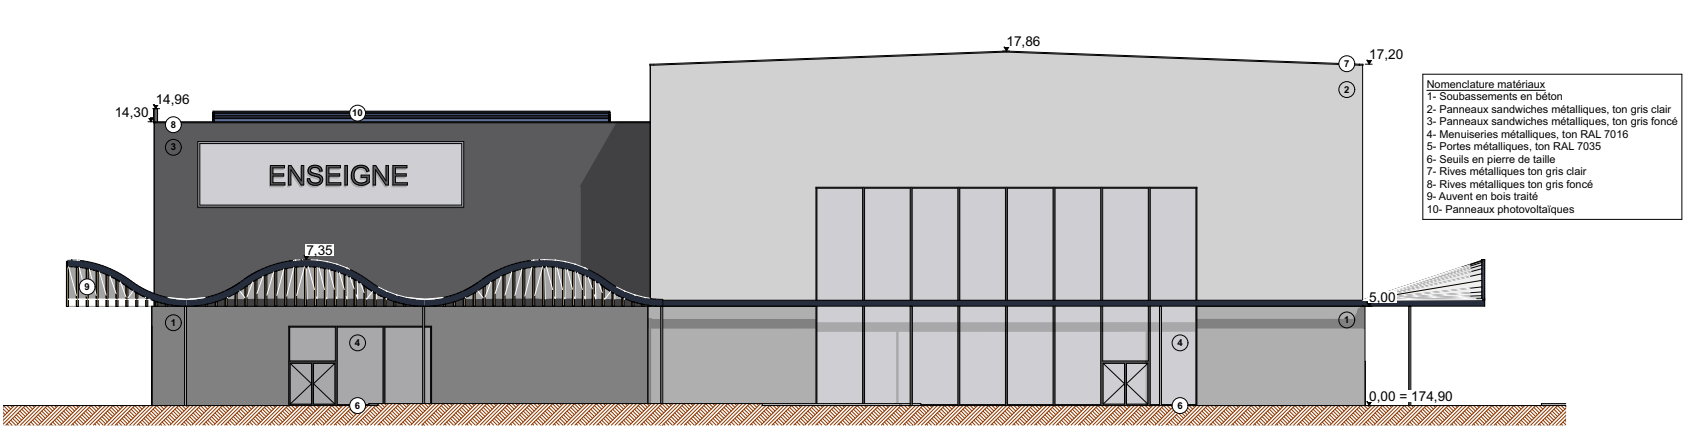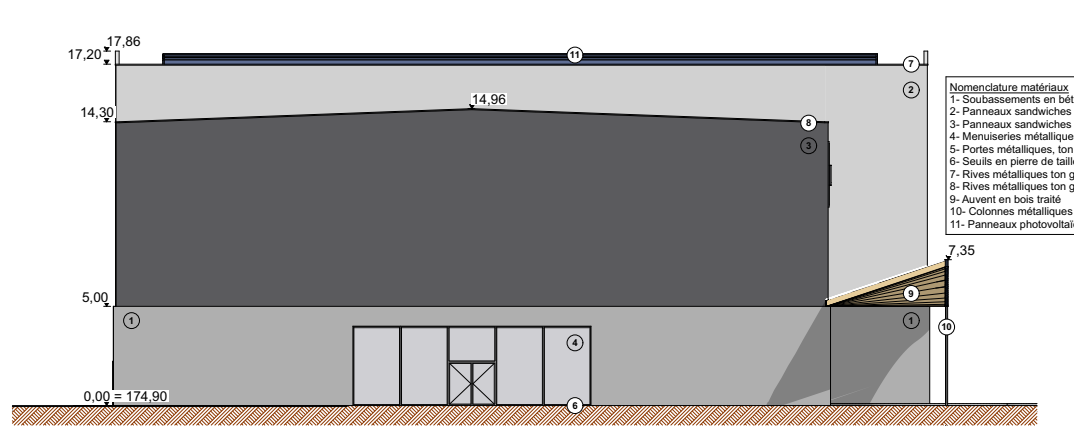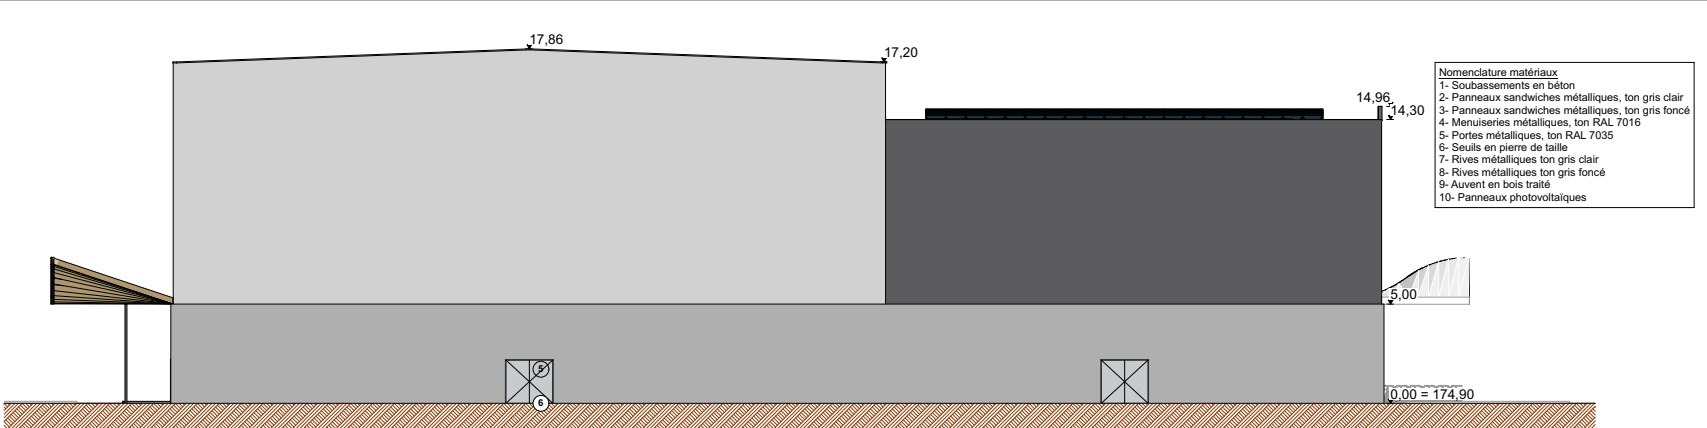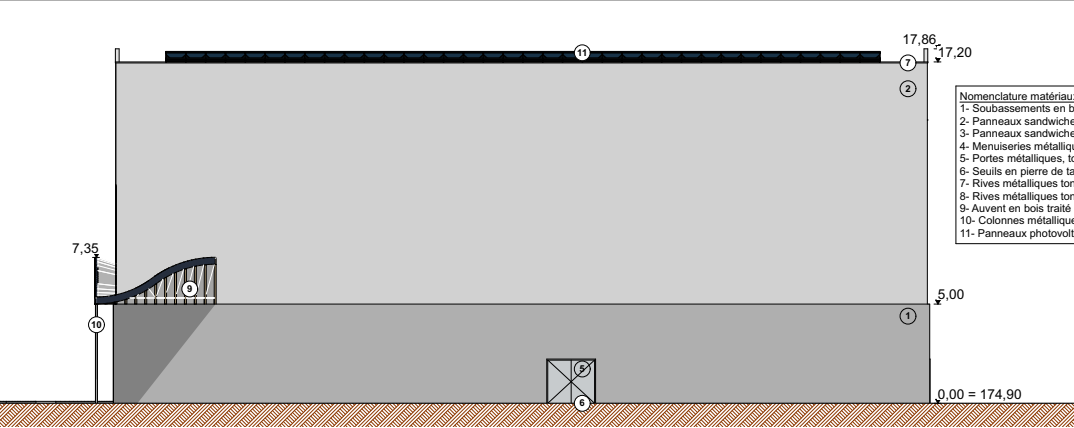

PROVINCE DE LIEGE / COMMUNE D'ANS			
Transformation et extension d'un ensemble commercial existant.			
SITUATION : Rue du Commerce / Rue de l'Ancien Courty (c/o) / Rue des Frangins / Rue du zoning à 4432 ANS SITUATION CADASTRALE : ANS DN - section A - n° 19 a2 - 17 92 17 92 a2 / B 65 c / B 65 d / B 65 m4 / B 65 m4 / B 65 p / B 65 r / B 65 s / B 65 t / B 65 u / B 65 v / B 65 w / B 65 x / B 65 y / B 65 z / B 65 aa / B 65 ab / B 65 ac / B 65 ad / B 65 ae / B 65 af / B 65 ag / B 65 ah / B 65 ai / B 65 

SPARKX



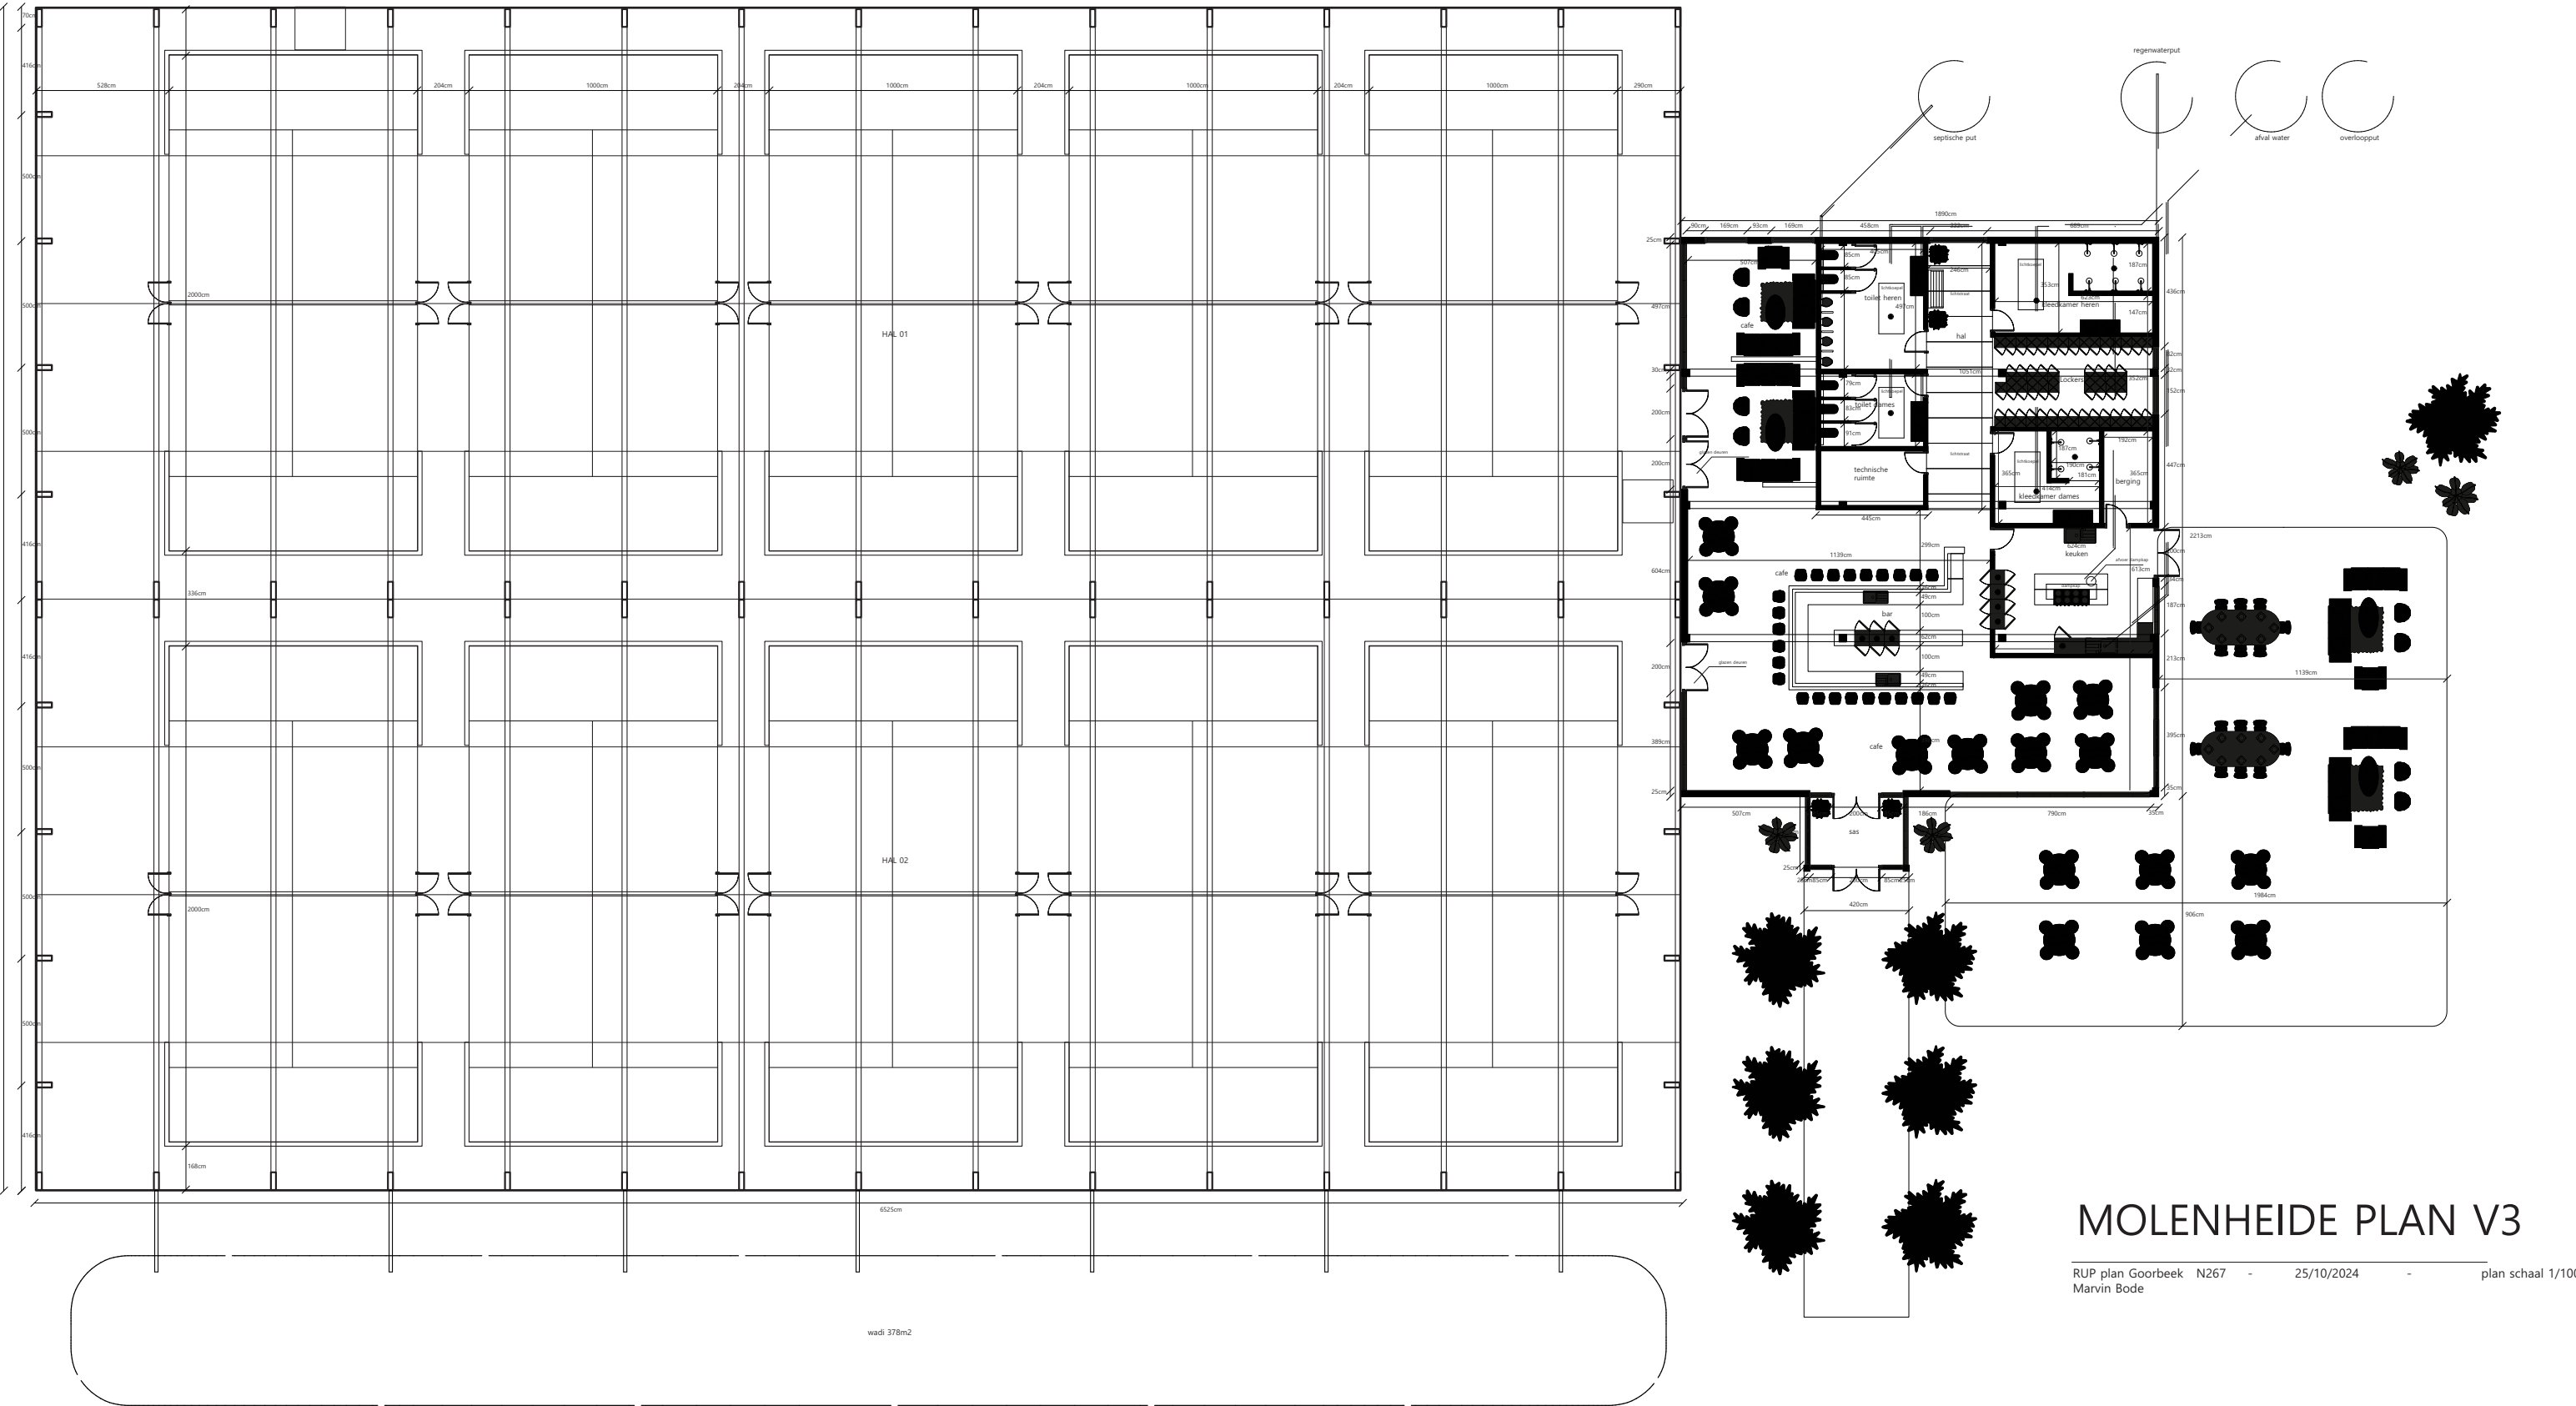




OUR COURT LAYOUT

2x5 LANE

Our 10 state-of-the-art covered courts layout is perfect for year-round play! Whether rain or shine, our top-quality facilities ensure you never miss a match. Each court is designed to offer optimal playing conditions, with excellent lighting, high-performance surfaces, and ample space to enjoy the game.

With this 2x5 LANE layout we ensure an engaged experience.

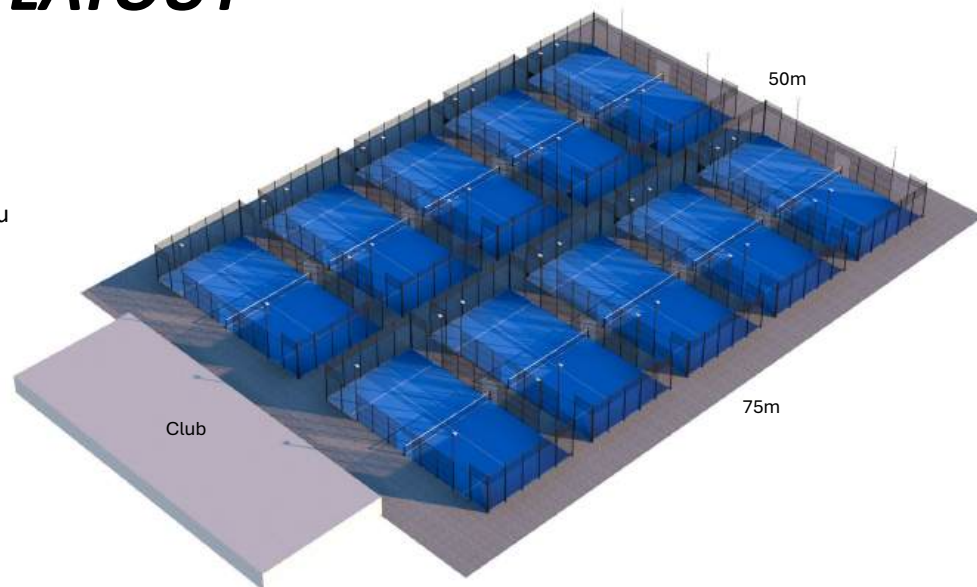

OUR COURT DESIGN

2x5 LANE

